



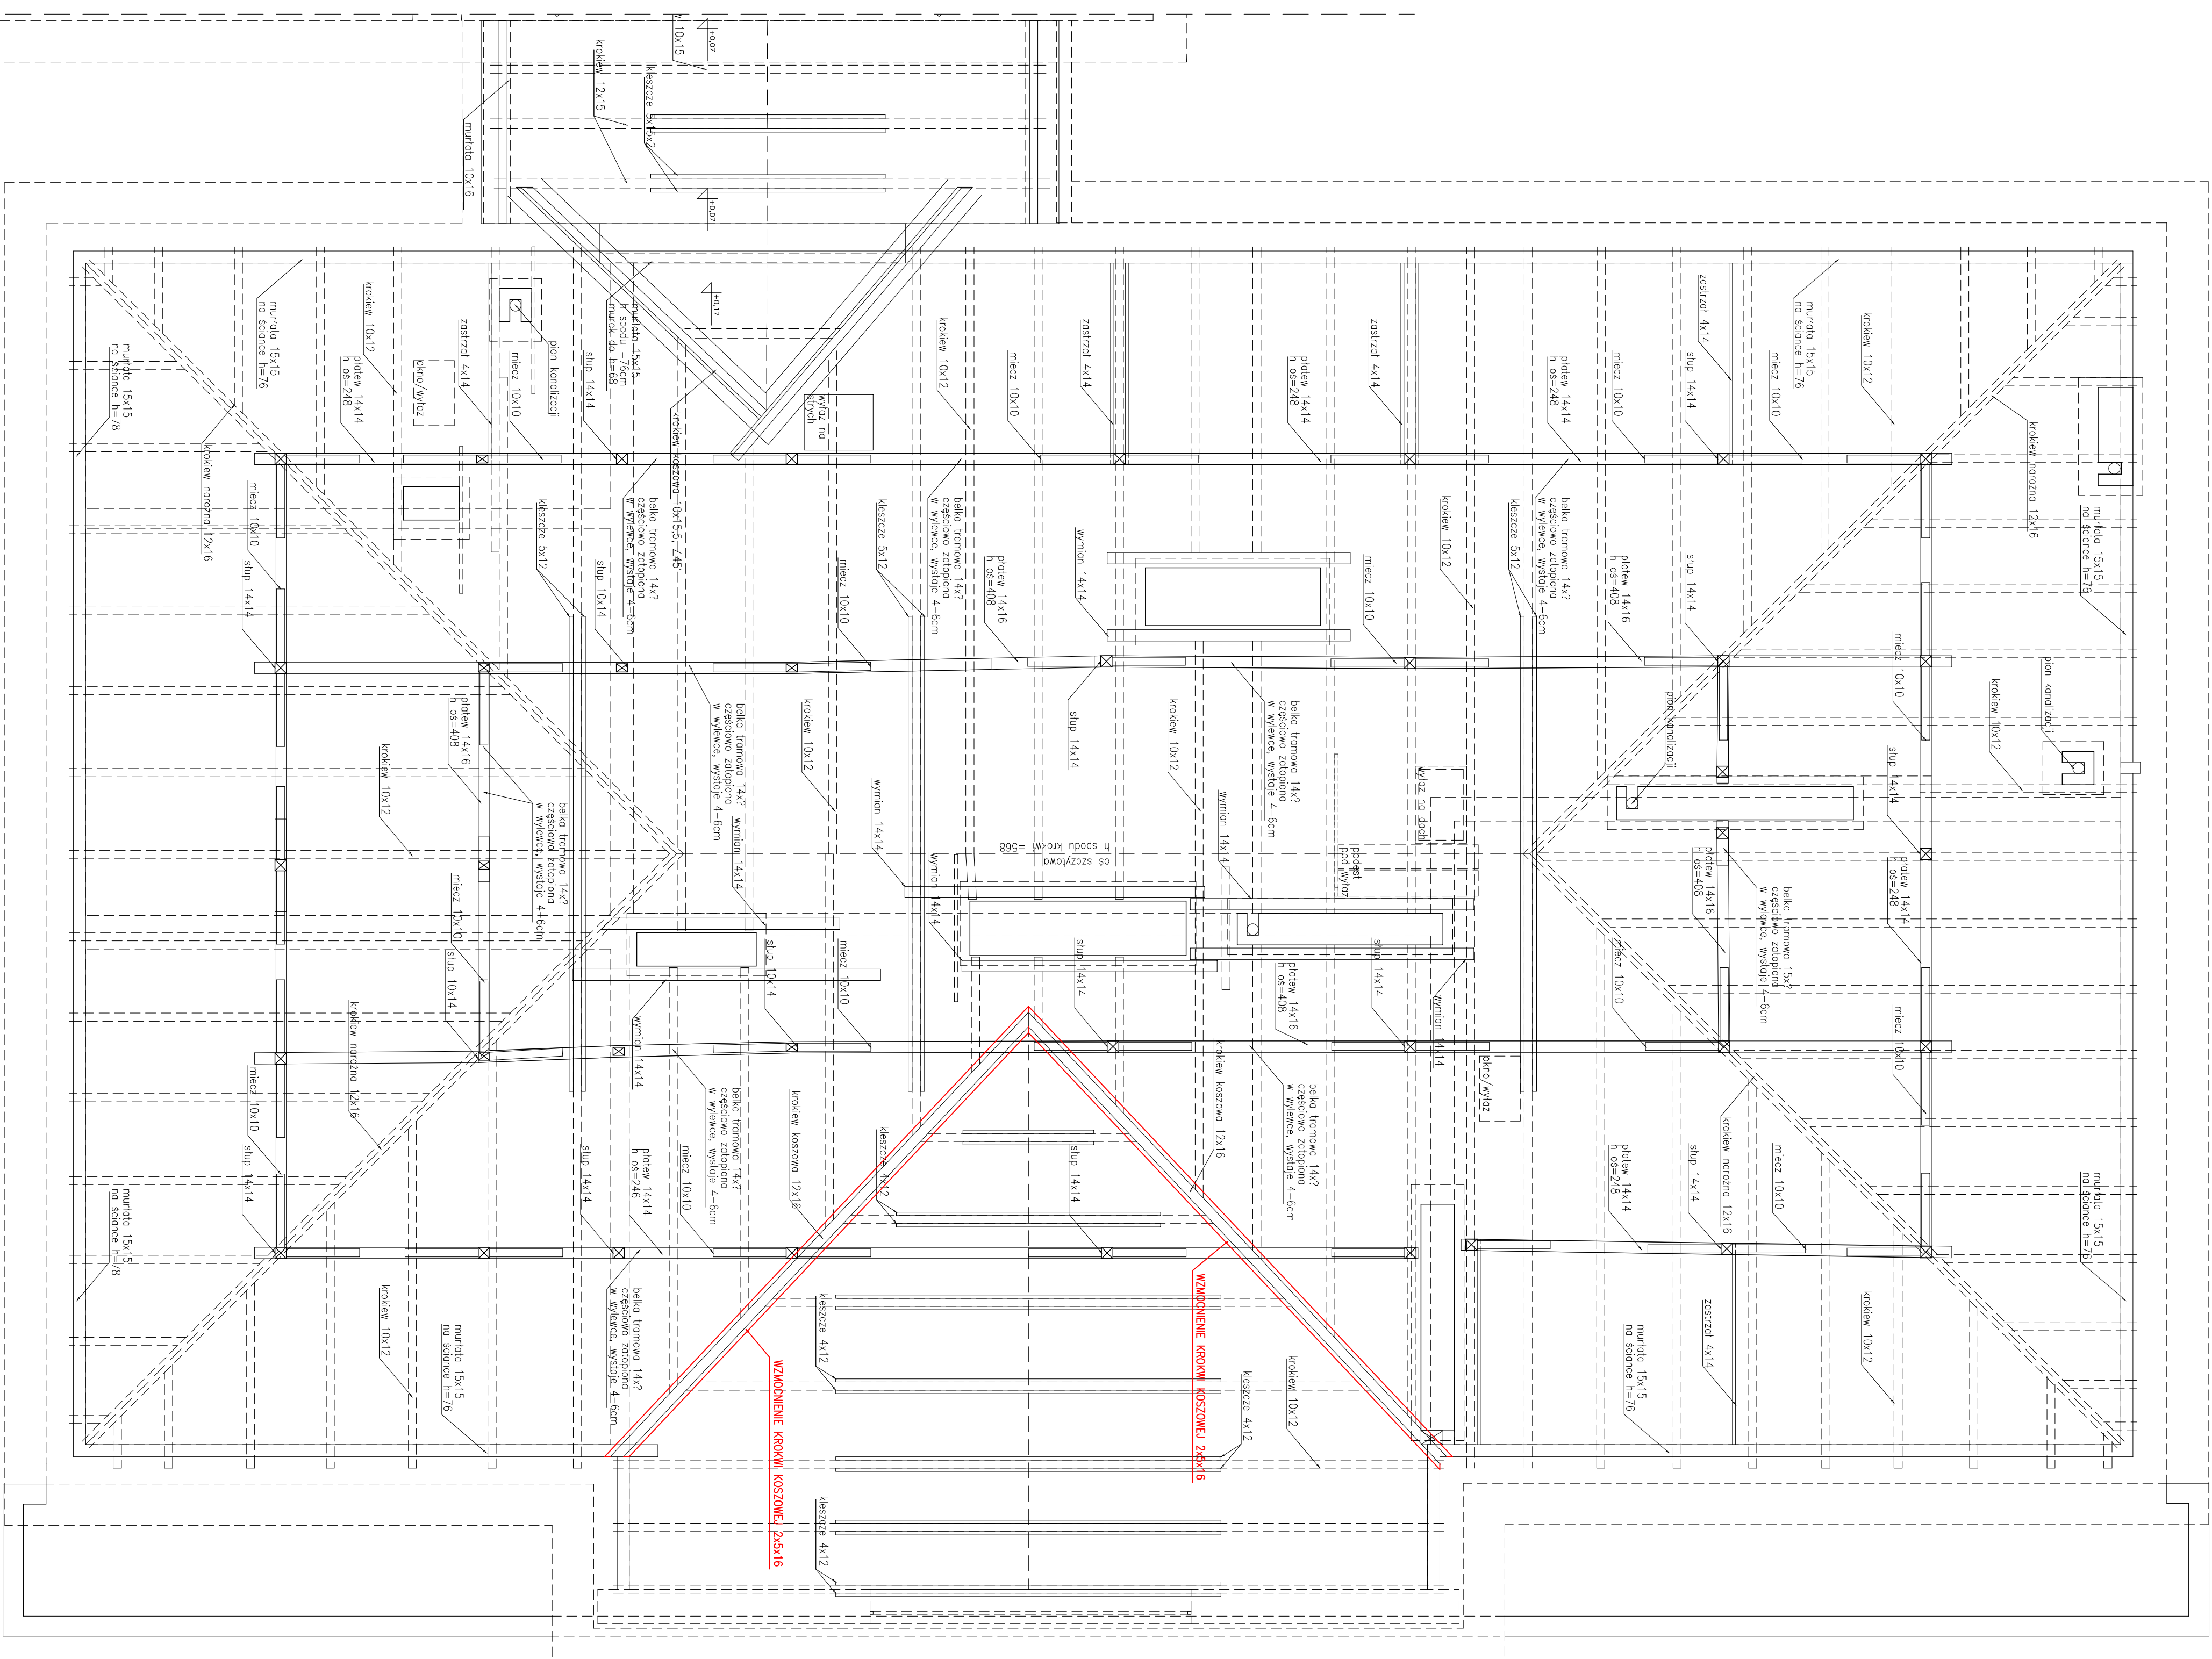

SCHEMAT WZMOCNIENIA
KROKWI KOSZOWEJ
skala 1:10

UZUPEŁNIENIA WAD ZGODNIE Z EKSPERTYZĄ
BUDOWLANĄ I MYKOLOGICZNĄ

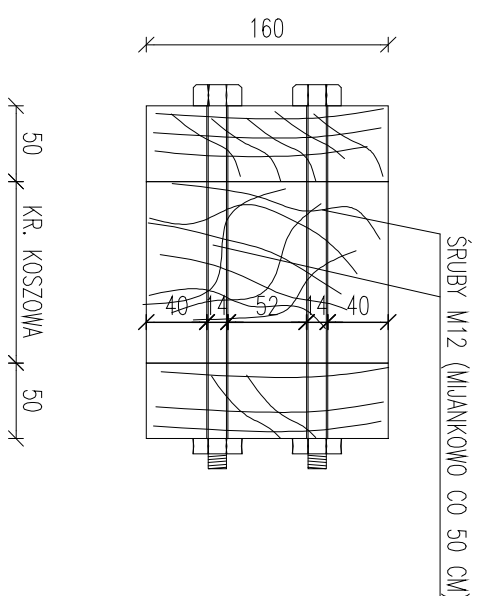

